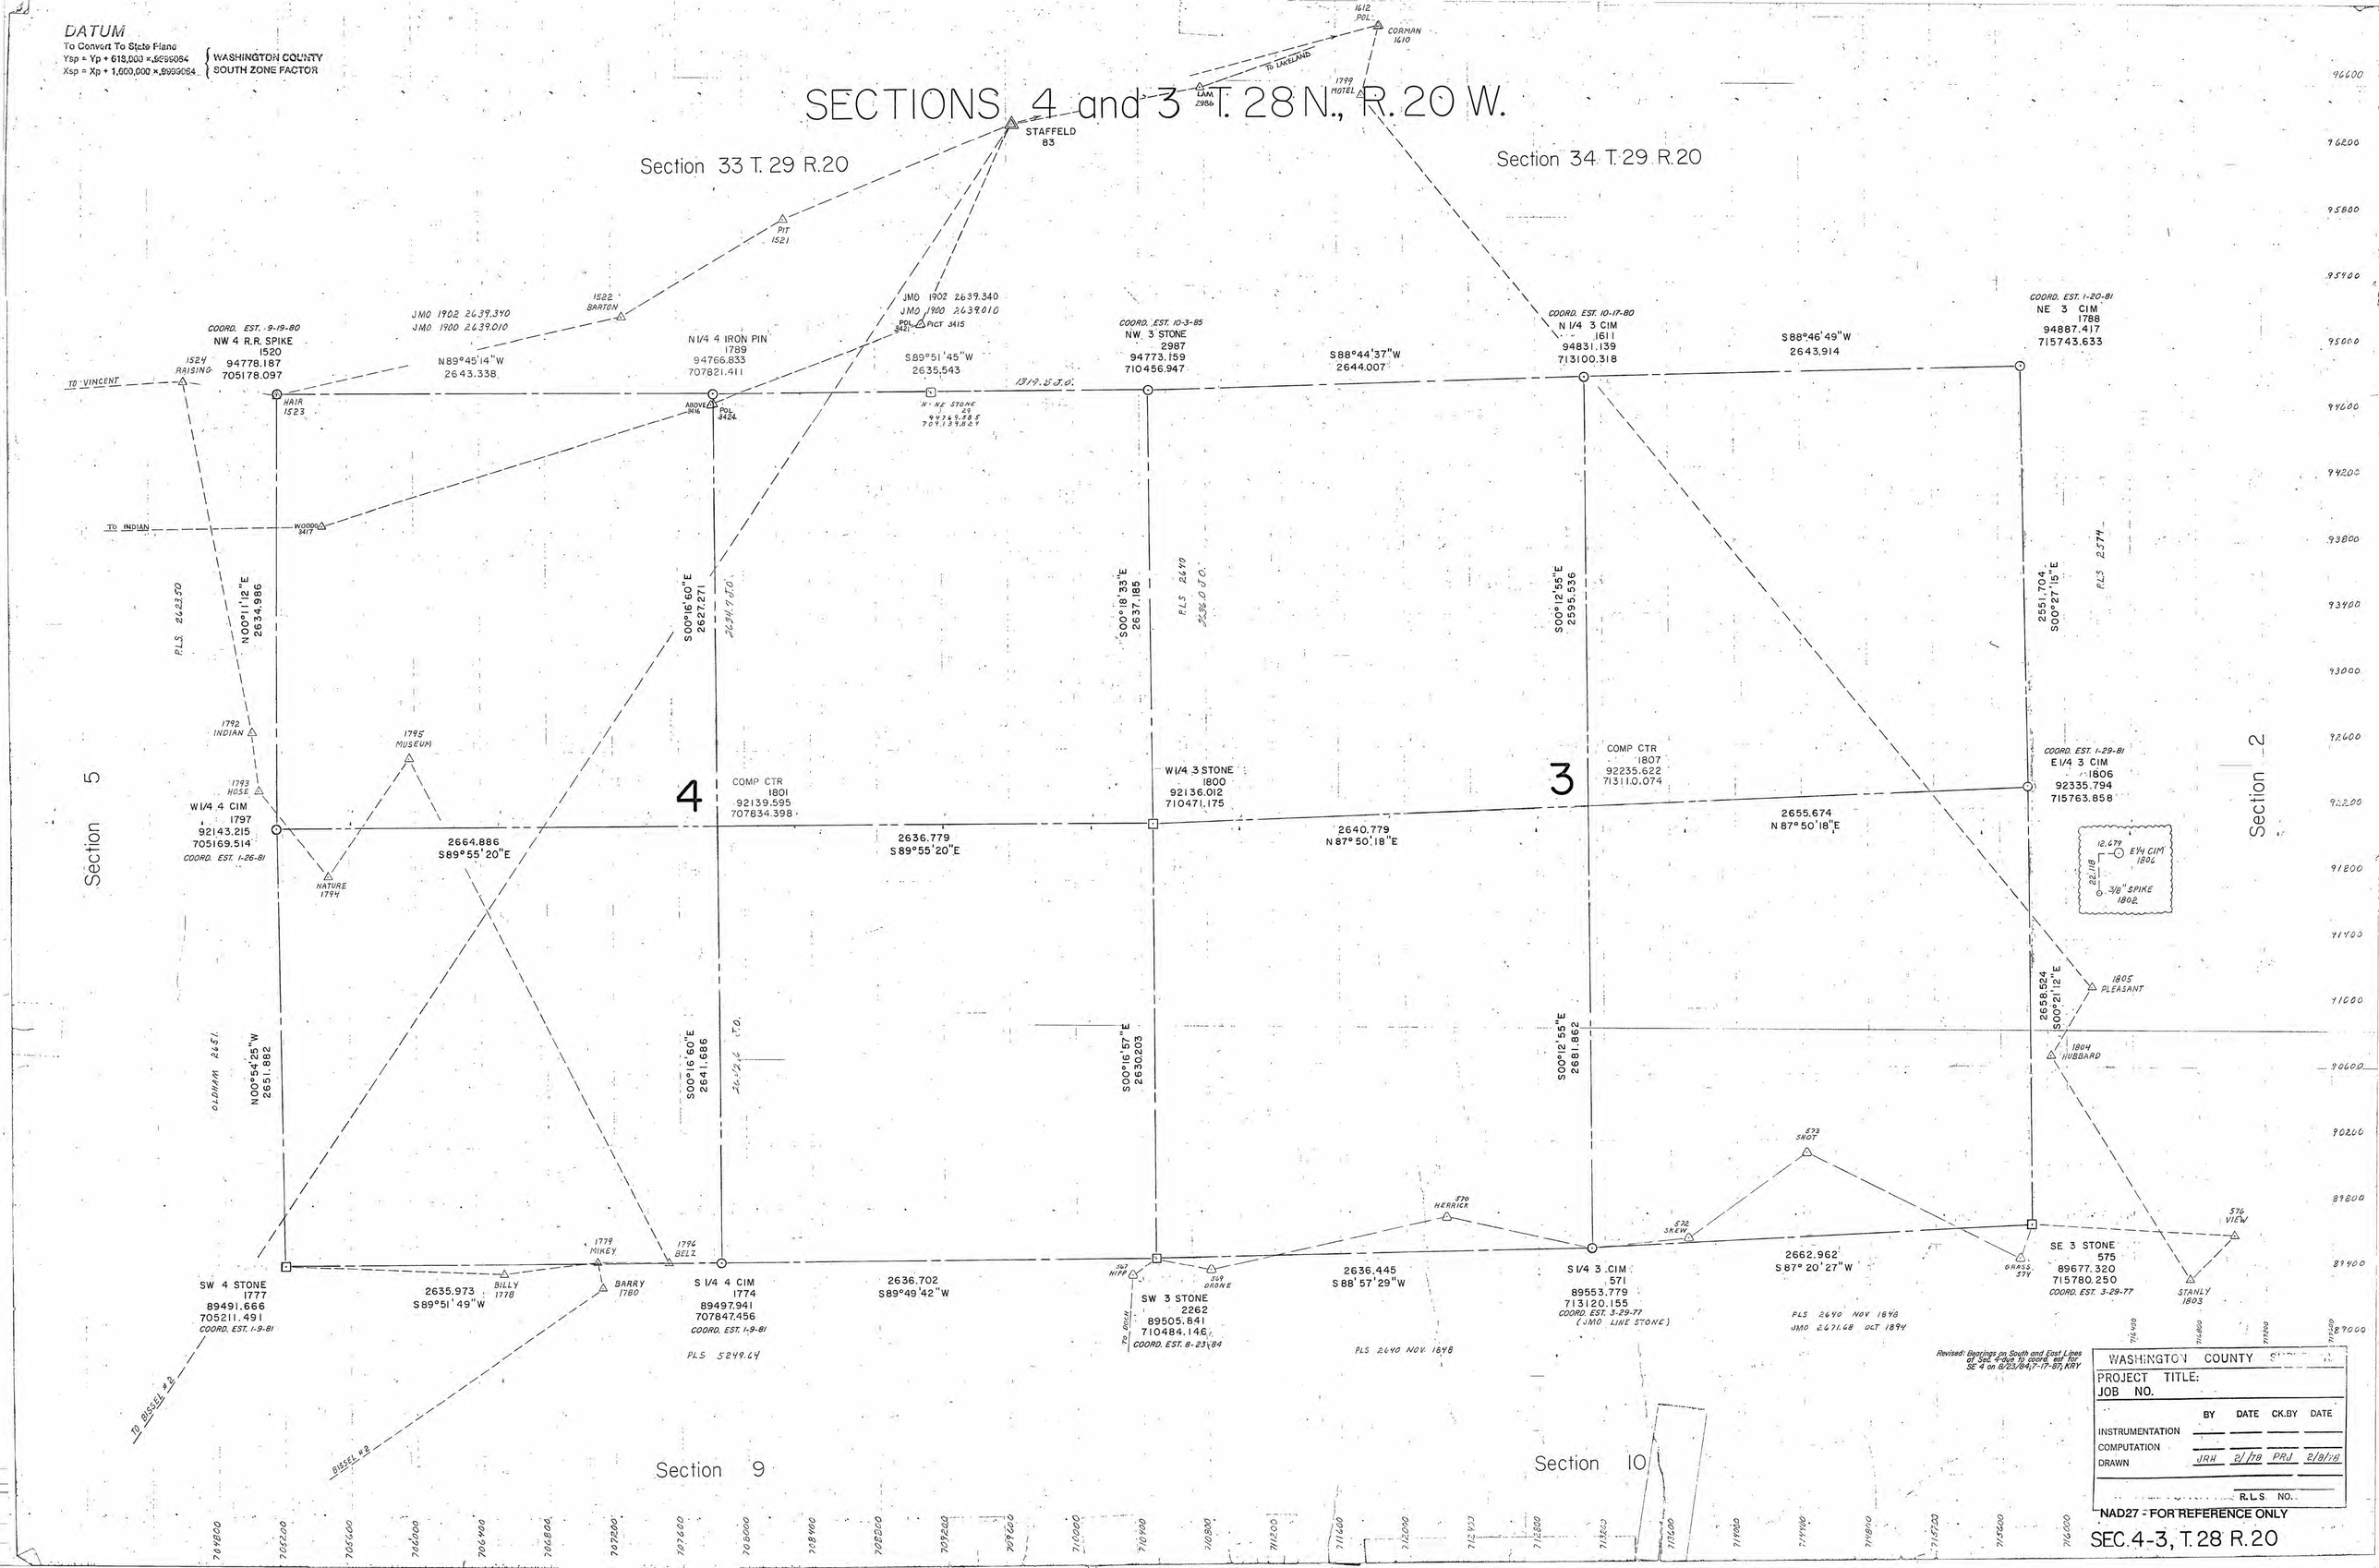

DATUM
To Convert To State Plane
Ysp = Yp + 613,000 × .9999064
Xsp = Xp + 1,600,000 × .9999064
WASHINGTON COUNTY
SOUTH ZONE FACTOR
SECTIONS 4 and 3 T. 28 N., R. 20 W.
Section 33 T. 29 R.20
Section 34 T. 29 R.20
Section 5
Section 2
Section 9
Section 10
STAFFELD 83
CORMAN 1610
1612 POL
1799 MOTEL
LAM 2986
TO LAKELAND
PIT 1521
1522 BARTON
JMO 1902 2639.340
JMO 1900 2639.010
COORD. EST. 9-19-80
NW 4 R.R. SPIKE
1520
94778.187
705178.097
1524 RAISING
TO VINCENT
HAIR 1523
N89°45'14"W
2643.338
N1/4 4 IRON PIN
1789
94766.833
707821.411
ABOVE 3416
POL 3424
JMO 1902 2639.340
JMO 1900 2639.010
POL 3421
PICT 3415
S89°51'45"W
2635.543
1319.5 J.O.
N-NE STONE 29
94769.585
709139.829
COORD. EST. 10-3-85
NW 3 STONE
2987
94773.159
710456.947
S88°44'37"W
2644.007
COORD. EST. 10-17-80
N 1/4 3 CIM
1611
94831.139
713100.318
S88°46'49"W
2643.914
COORD. EST. 1-20-81
NE 3 CIM
1788
94887.417
715743.633
TO INDIAN
WOODS 3417
P.L.S. 2623.50
N00°11'12"E
2634.986
S00°16'60"E
2627.271
2634.7 J.O.
S00°18'33"E
2637.185
P.L.S. 2640
2636.0 J.O.
S00°12'55"E
2595.536
2551.704
S00°27'15"E
P.L.S. 2574
1792 INDIAN
1795 MUSEUM
1793 HOSE
W1/4 4 CIM
1797
92143.215
705169.514
COORD. EST. 1-26-81
NATURE 1794
4
COMP CTR
1801
92139.595
707834.398
2664.886
S89°55'20"E
2636.779
S89°55'20"E
W1/4 3 STONE
1800
92136.012
710471.175
2640.779
N87°50'18"E
3
COMP CTR
1807
92235.622
713110.074
2655.674
N87°50'18"E
COORD. EST. 1-29-81
E1/4 3 CIM
1806
92335.794
715763.858
12.679
E1/4 CIM 1806
22.118
3/8" SPIKE 1802
1805 PLEASANT
1804 HUBBARD
OLDHAM 2651
N00°54'25"W
2651.882
S00°16'60"E
2641.686
2642.6 J.O.
S00°16'57"E
2630.203
S00°12'55"E
2681.862
2658.524
S00°21'12"E
573 SHOT
570 HERRICK
572 SKEW
576 VIEW
SW 4 STONE
1777
89491.666
705211.491
COORD. EST. 1-9-81
2635.973
S89°51'49"W
BILLY 1778
1779 MIKEY
BARRY 1780
1796 BELZ
S 1/4 4 CIM
1774
89497.941
707847.456
COORD. EST. 1-9-81
2636.702
S89°49'42"W
567 HIPP
569 DRONE
SW 3 STONE
2262
89505.841
710484.146
COORD. EST. 8-23-84
TO DOCH
2636.445
S88°57'29"W
S 1/4 3 CIM
571
89553.779
713120.155
COORD. EST. 3-29-77
(JMO LINE STONE)
2662.962
S87°20'27"W
GRASS 574
SE 3 STONE
575
89677.320
715780.250
COORD. EST. 3-29-77
STANLY 1803
PLS 5249.64
PLS 2640 NOV 1848
PLS 2640 NOV 1848
JMO 2671.68 OCT 1894
TO BISSEL #2
BISSEL #2
Revised: Bearings on South and East Lines of Sec. 4 due to coord. est for SE 4 on 8/23/84; 7-17-87; KRY
WASHINGTON COUNTY
PROJECT TITLE:
JOB NO.
BY DATE CK.BY DATE
INSTRUMENTATION
COMPUTATION
DRAWN JRH 2/78 PRJ 2/8/78
R.L.S. NO.
NAD27 - FOR REFERENCE ONLY
SEC. 4-3, T. 28 R. 20